C:\ACCOUNTS\dl\98115\98115 Fri Jul 24 16:41:24 1998

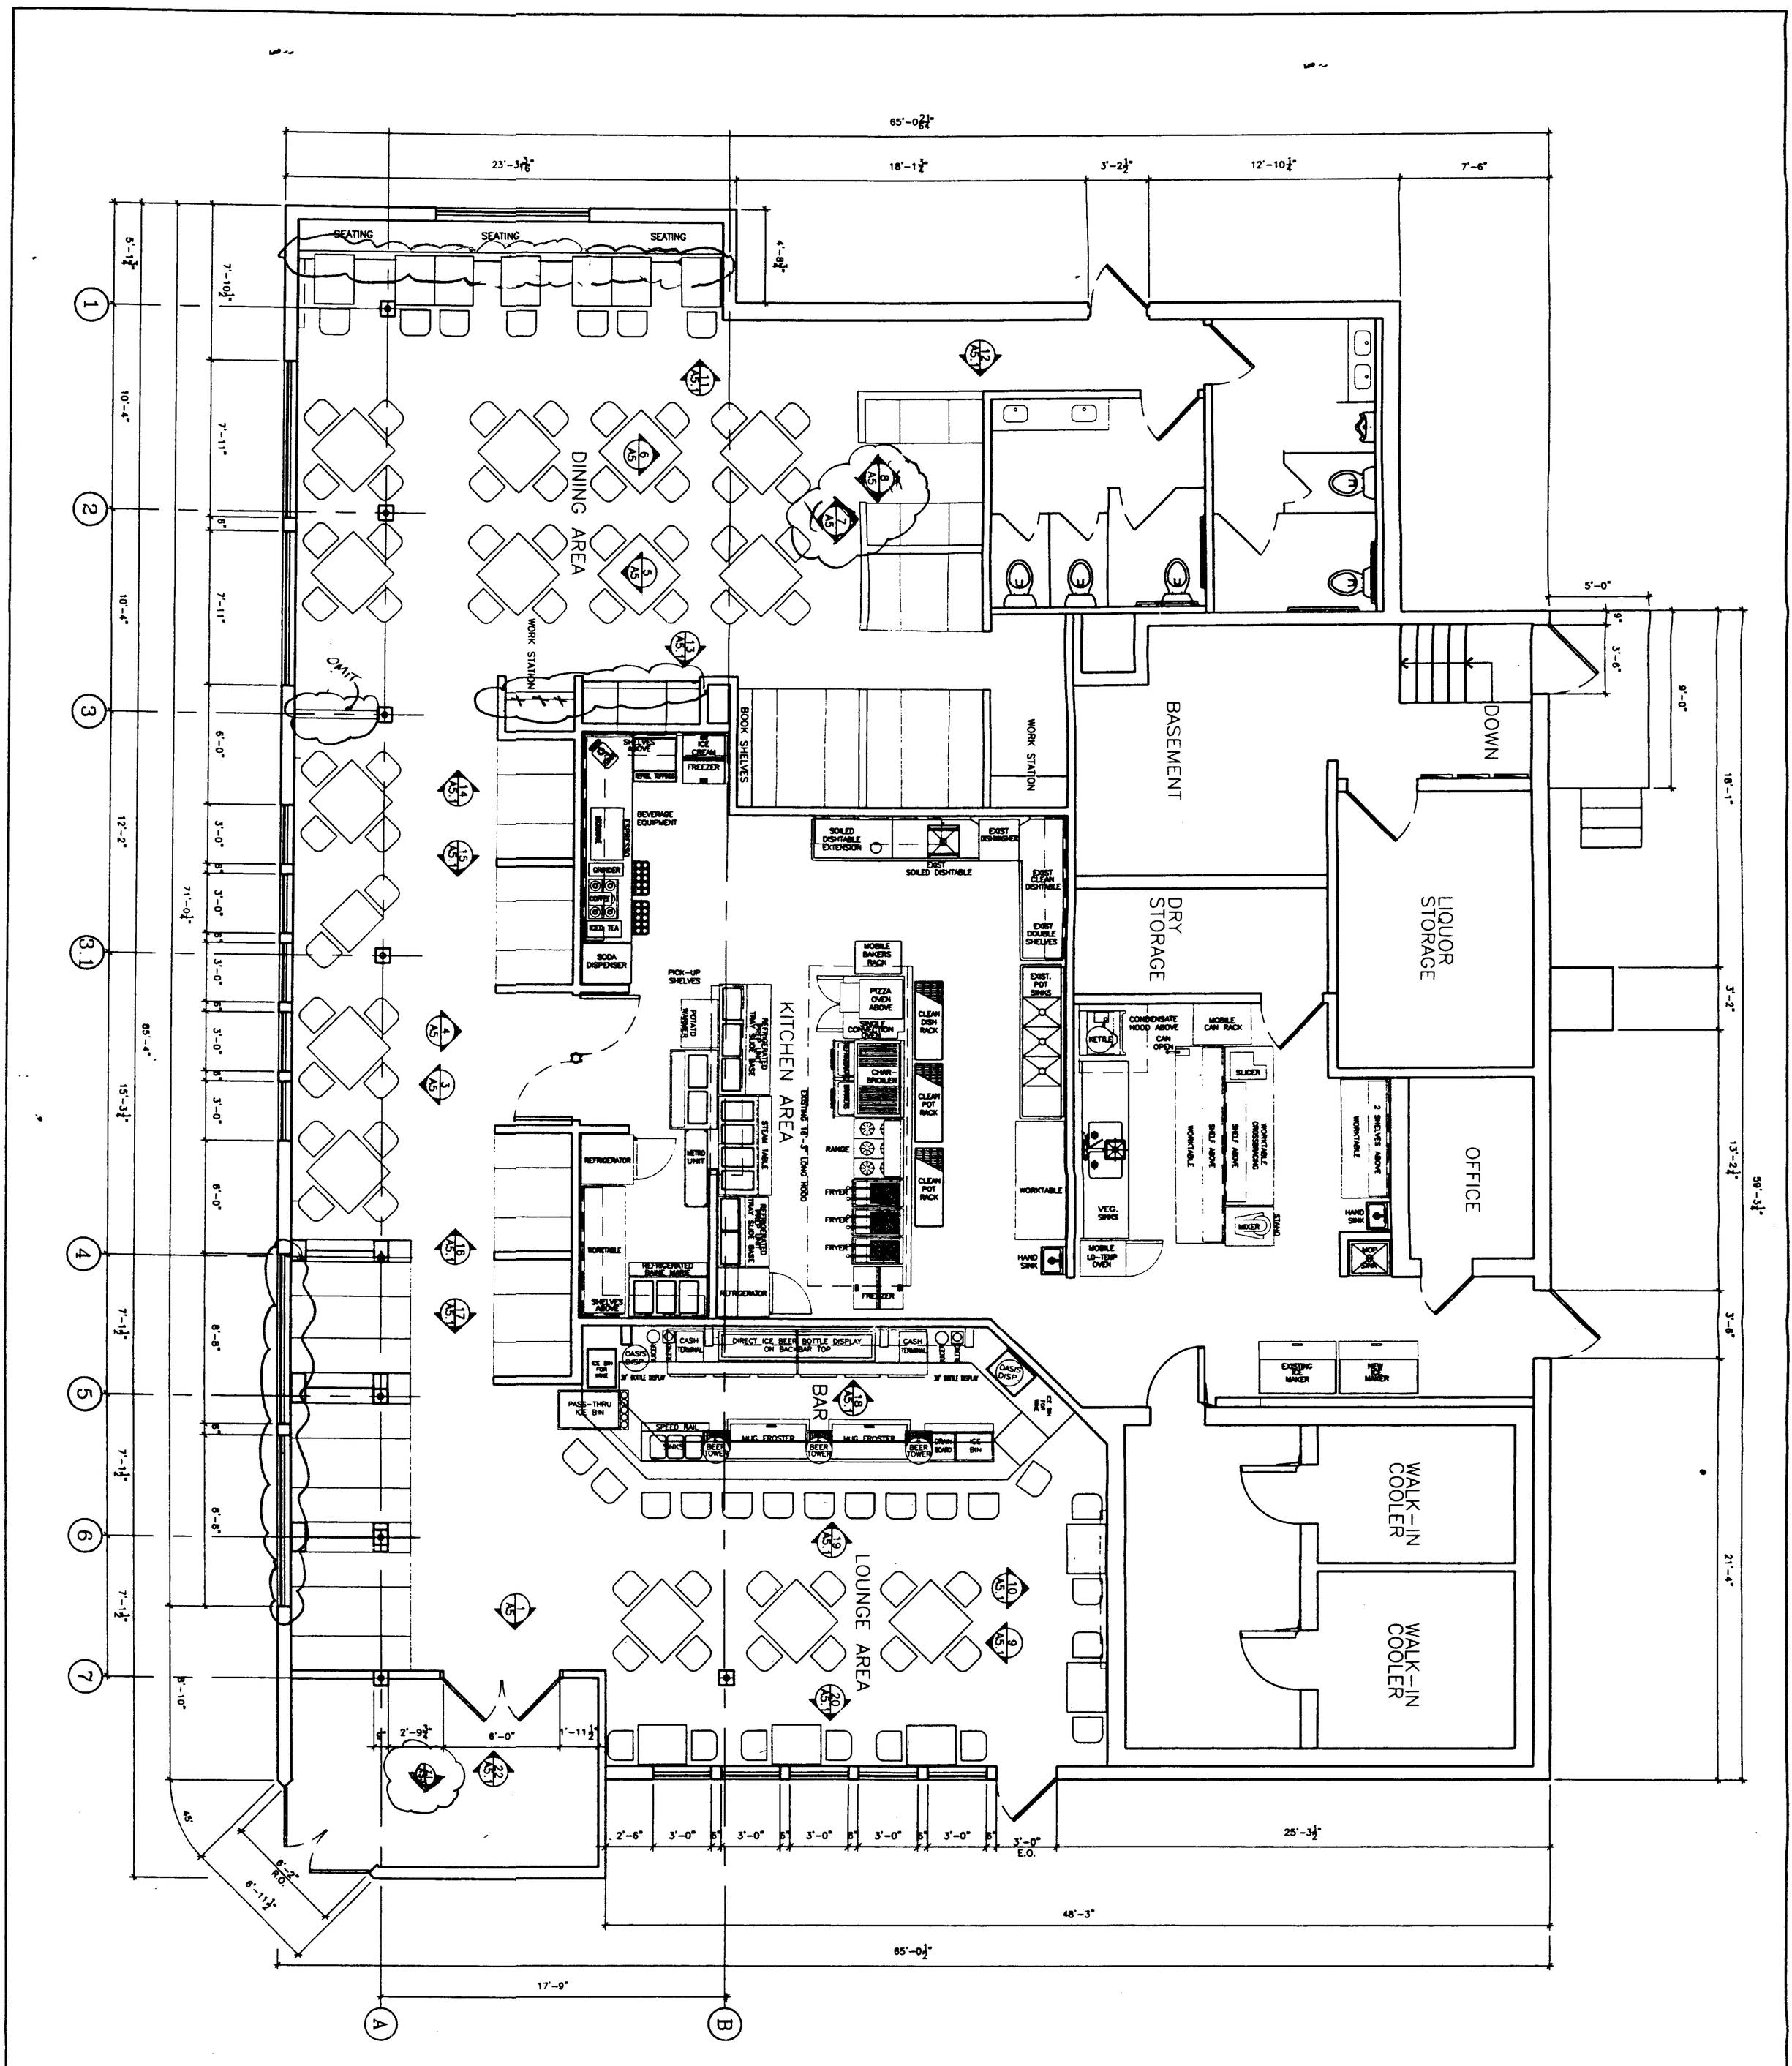

DRAWING NO. 98115-A2

CLIENT **The Office Restaurant**
DESIGNLINE CONSTRUCTION

LOCATION
111 ROUTE 35
KEYPORT, N.J.

BLOCK: 111
LOT: 26
SQ. FT.: 4,643
FREE STANDING

DWG. TITLE
FIXTURE FLOOR PLAN

DATE	NO.	REVISIONS
7/24/98		PER G.C. COMMENTS

DATE	ISSUED
7/16/98	ISSUED FOR PERMITS

SCALE	AS NOTED
DATE	7/15/98
DRAWN BY	J.G.
CHECKED BY	

DO NOT SCALE DRAWINGS

CONTRACTORS ARE TO VERIFY ALL SITE DIMENSIONS AND CONDITIONS PRIOR TO WORK. DIMENSIONS SUPERCEDE DRAWINGS

PROFESSIONAL SEAL

EDWARD J. WROBLESKI, JR.
ARCHITECT
STATE OF NEW JERSEY REGISTRATION NO.: C-7004

KB Design Group, Inc.
113 West Jersey Ave. • Pitman, NJ 0807
609/589-3110 STORE CONCEPT fax 609/589-